RD -
IC &
.
TION

LEVEL

OOTING

07

ICRETE
BUMPER

6"
8"

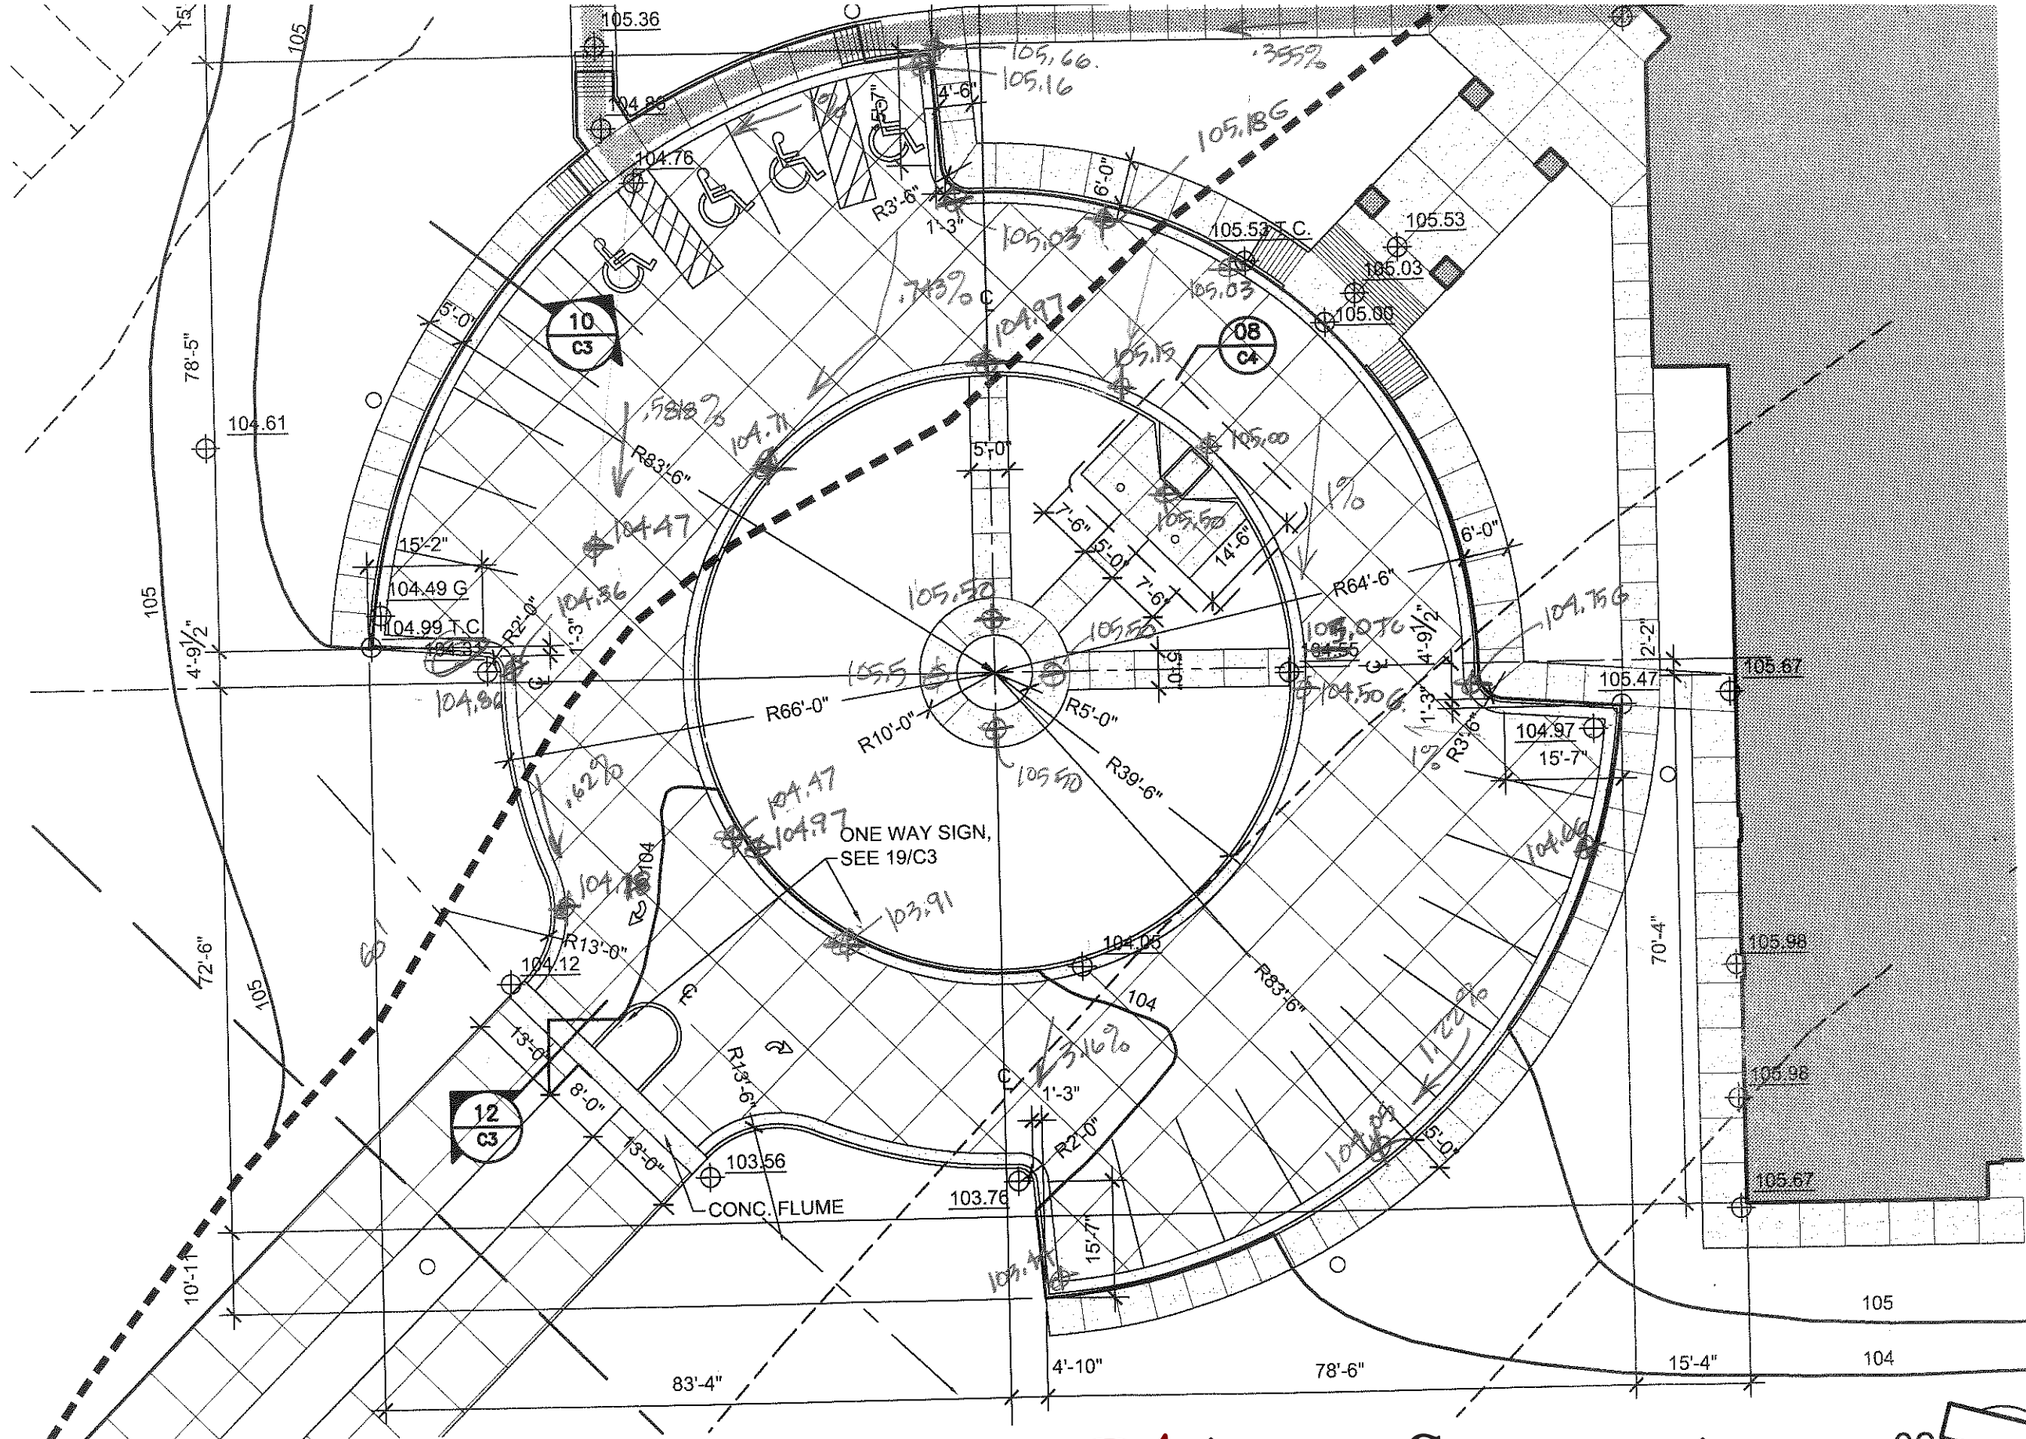

08 DETAIL

SCALE: 1/20"=1'-0"

Supplemental Instructions SD-43
Date: 4/1/10
Additional Grades at front entry - Albert Moffitt

grimes & associates
Architecture - Engineering - Environmental - Construction Management

02

NORTH

YEAR 2008 IMPROVEMENTS
NEW HIGH SCHO
FOR THE
HALE CENTER INDEPENDENT SCH

HALE CENTER

DATE: 2-Oct-08
DRAWN: CWR
CHECKED: ARM
REVISION:
DATE:
JOB # 07027

SHEET NO.
C3
OF 92